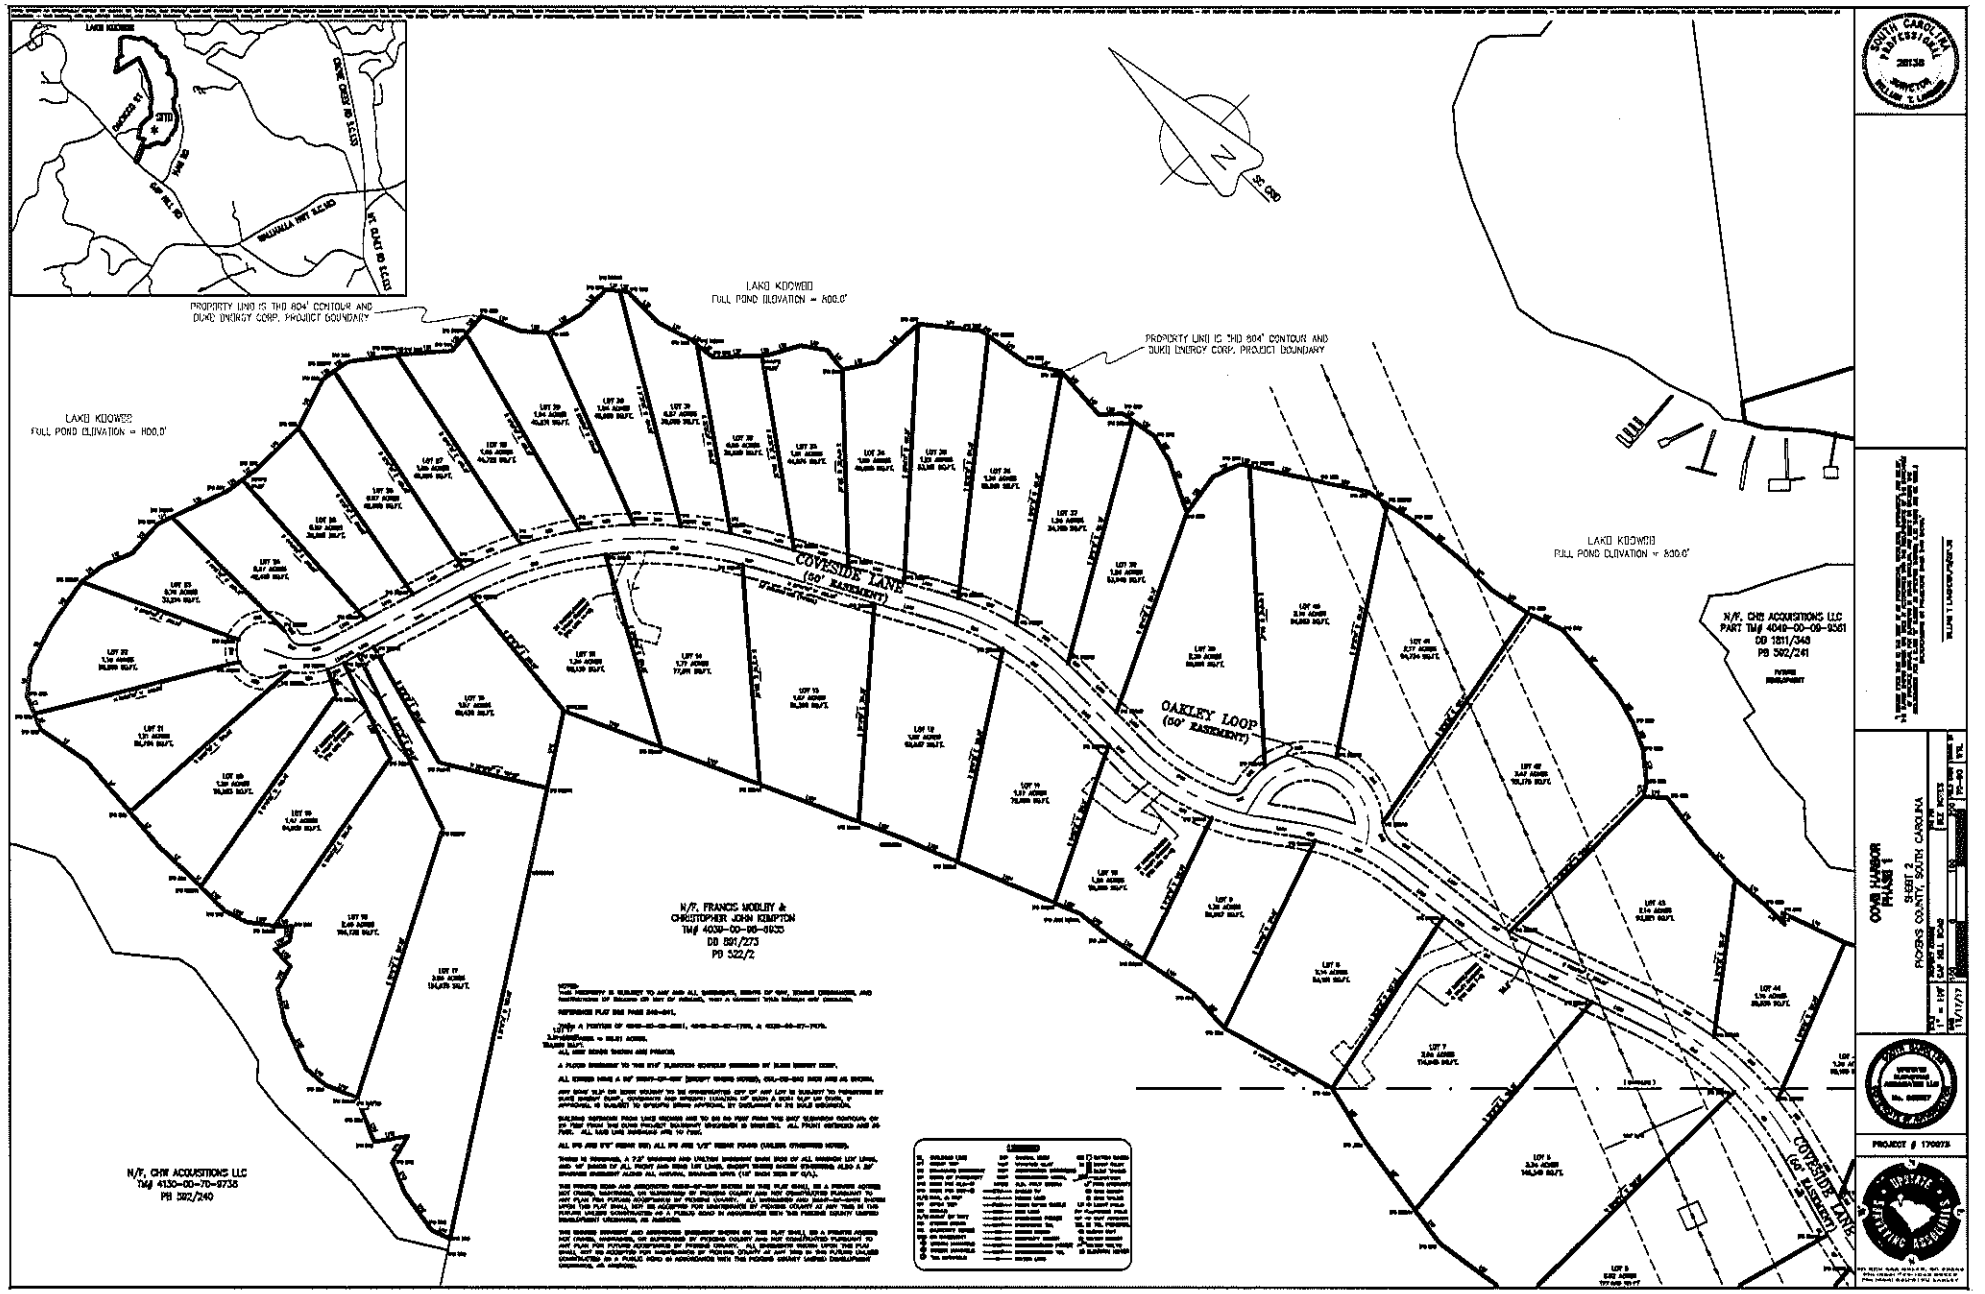
LAKE KEOWEE
SITE
CHAU CREEK RD (S.C.123)
WALHALLA WEST (S.C.183)
MT. CARMEL RD (S.C.123)
LAKE KEOWEE
FULL POND ELEVATION = 800.0'
PROPERTY LINE IS THE 804' CONTOUR AND DUKE ENERGY CORP. PROJECT BOUNDARY
LAKE KEOWEE
FULL POND ELEVATION = 800.0'
PROPERTY LINE IS THE 804' CONTOUR AND DUKE ENERGY CORP. PROJECT BOUNDARY
LAKE KEOWEE
FULL POND ELEVATION = 800.0'
N
SC 130
COVESIDE LANE
(50' EASEMENT)
OAKLEY LOOP
(50' EASEMENT)
COVESIDE LANE
(50' EASEMENT)
N/F, CHR ACQUISITIONS LLC
PART TM# 4040-00-09-9361
DB 1811/348
PB 382/241
PENDING DEVELOPMENT
N/F, FRANCIS MOBLEY &
CHRISTOPHER JOHN KEMPTON
TM# 4039-00-06-9935
DB 881/273
PB 322/2
N/F, CHR ACQUISITIONS LLC
TM# 4130-00-70-9735
PB 382/240
LEGEND
COVE HARBOR
PHASE 1
SHEET 1
ROBBS COUNTY, SOUTH CAROLINA
SCALE
1" = 100'
DATE
SEE NOTES
PROJECT #
170073